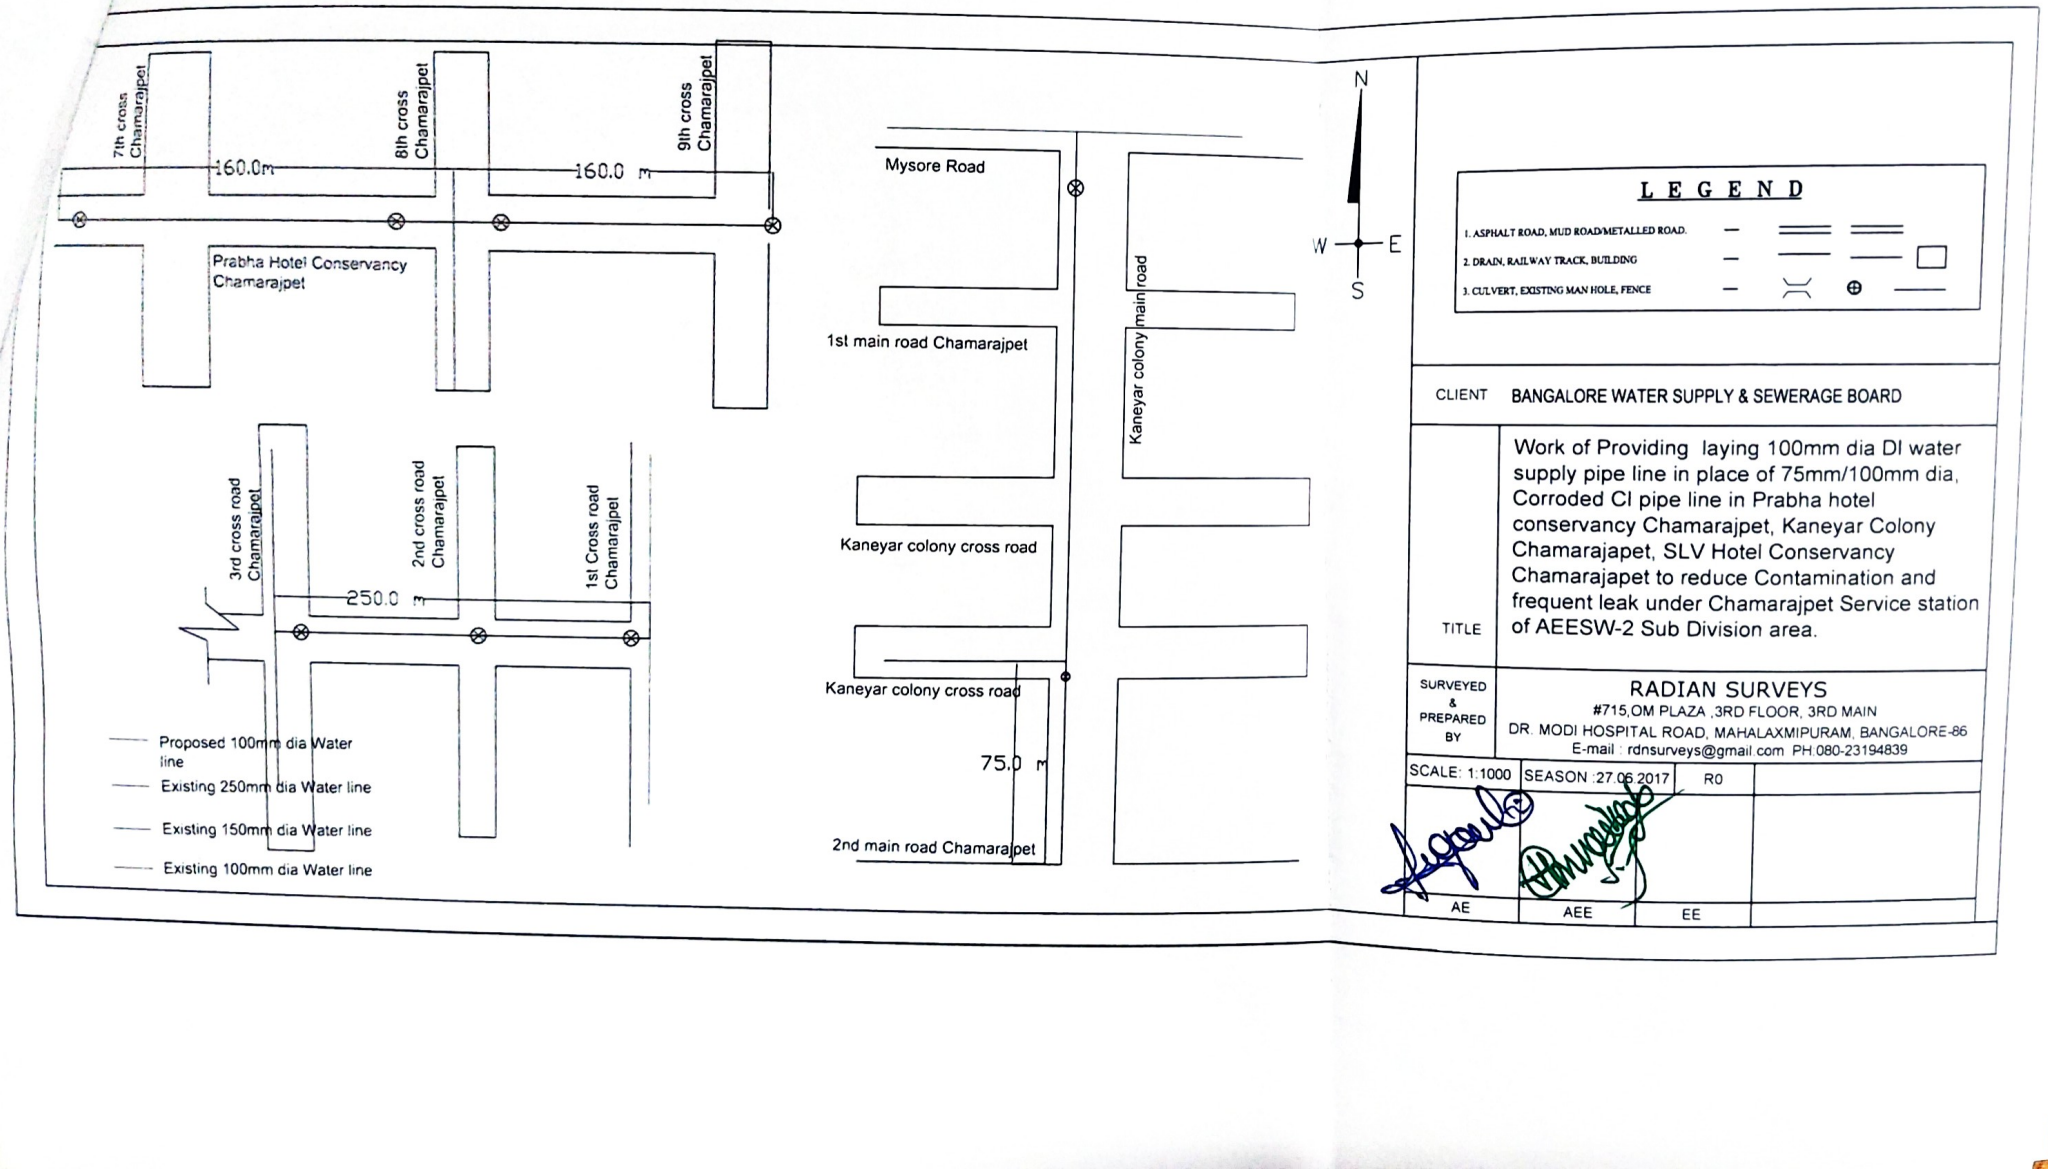
7th cross Chamarajpet
8th cross Chamarajpet
9th cross Chamarajpet
160.0m
160.0 m
Prabha Hotel Conservancy Chamarajpet
3rd cross road Chamarajpet
2nd cross road Chamarajpet
1st Cross road Chamarajpet
250.0 m
Proposed 100mm dia Water line
Existing 250mm dia Water line
Existing 150mm dia Water line
Existing 100mm dia Water line
Mysore Road
1st main road Chamarajpet
Kaneyar colony main road
Kaneyar colony cross road
Kaneyar colony cross road
75.0 m
2nd main road Chamarajpet
N
W
E
S
LEGEND
1. ASPHALT ROAD, MUD ROAD/METALLED ROAD.
2. DRAIN, RAILWAY TRACK, BUILDING
3. CULVERT, EXISTING MAN HOLE, FENCE
CLIENT
BANGALORE WATER SUPPLY & SEWERAGE BOARD
TITLE
Work of Providing laying 100mm dia DI water supply pipe line in place of 75mm/100mm dia, Corroded CI pipe line in Prabha hotel conservancy Chamarajpet, Kaneyar Colony Chamarajapet, SLV Hotel Conservancy Chamarajapet to reduce Contamination and frequent leak under Chamarajpet Service station of AEESW-2 Sub Division area.
SURVEYED & PREPARED BY
RADIAN SURVEYS
#715,OM PLAZA ,3RD FLOOR, 3RD MAIN
DR. MODI HOSPITAL ROAD, MAHALAXMIPURAM, BANGALORE-86
E-mail : rdnsurveys@gmail.com PH:080-23194839
SCALE: 1:1000
SEASON :27.06.2017
R0
AE
AEE
EE

Scanned with ACE Scanner

GIS for the Work of Providing laying 100mm dia DI water supply pipe line in place of 75mm/100mm dia, Corroded CI pipe line in Prabha hotel conservancy Chamarajpet, Kaneyar Colony Chamarajapet, SLV Hotel Conservancy Chamarajapet to reduce Contamination and frequent leak under Chamarajpet Service station of AEESW-2 Sub Division area.

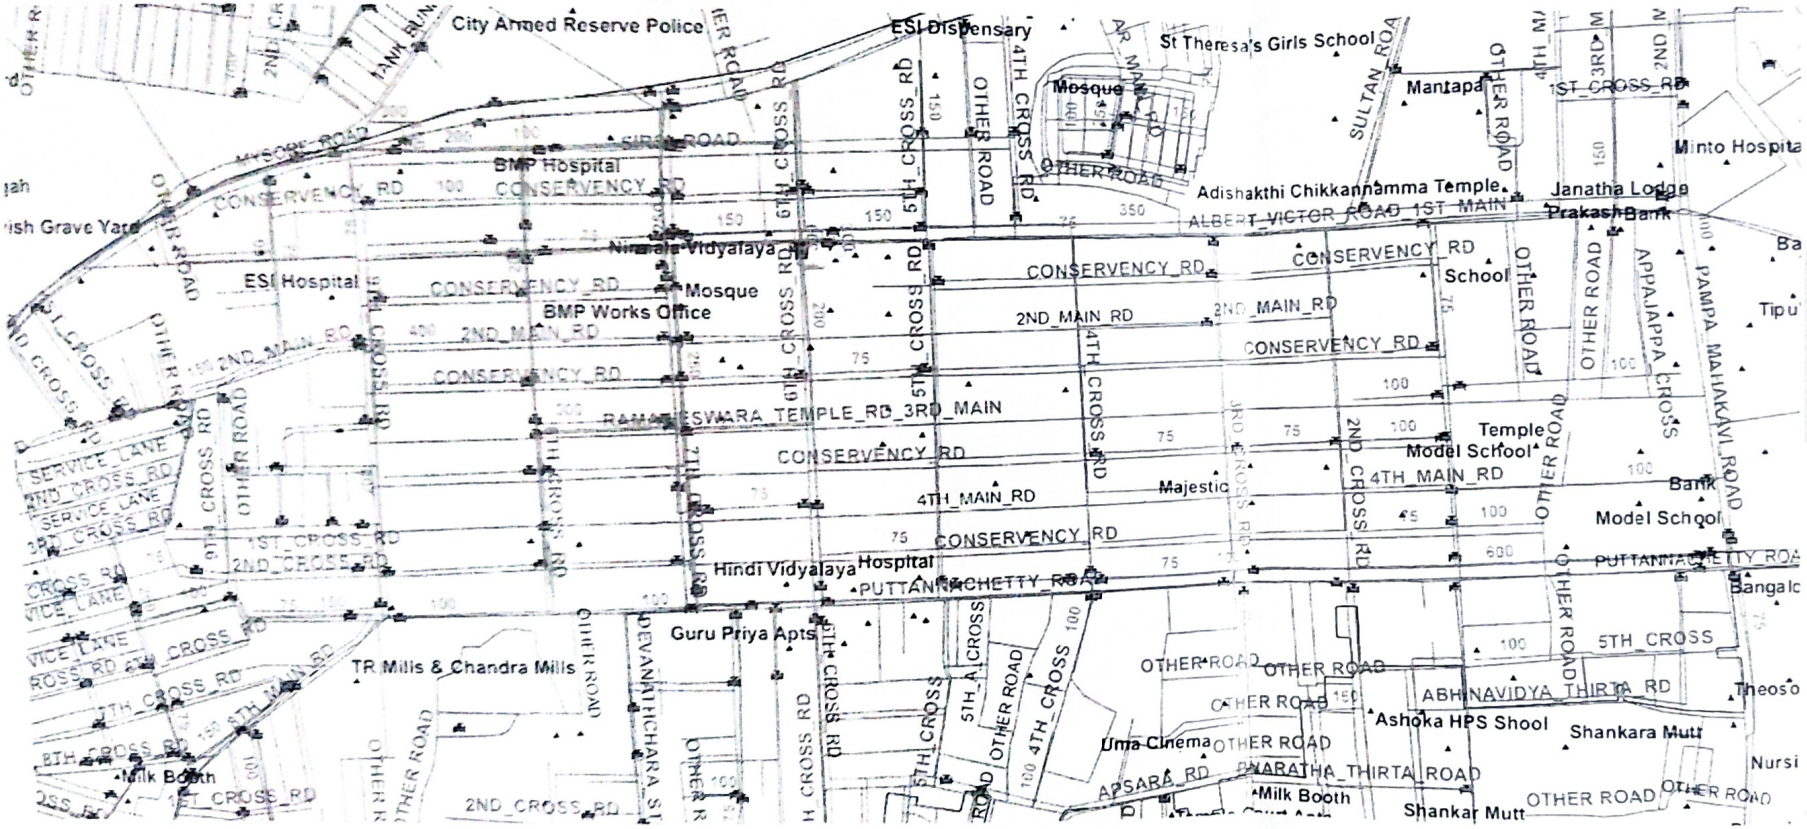

AE(CPET)

AEESW-2

EESW-1

Scanned with ACE Scanner